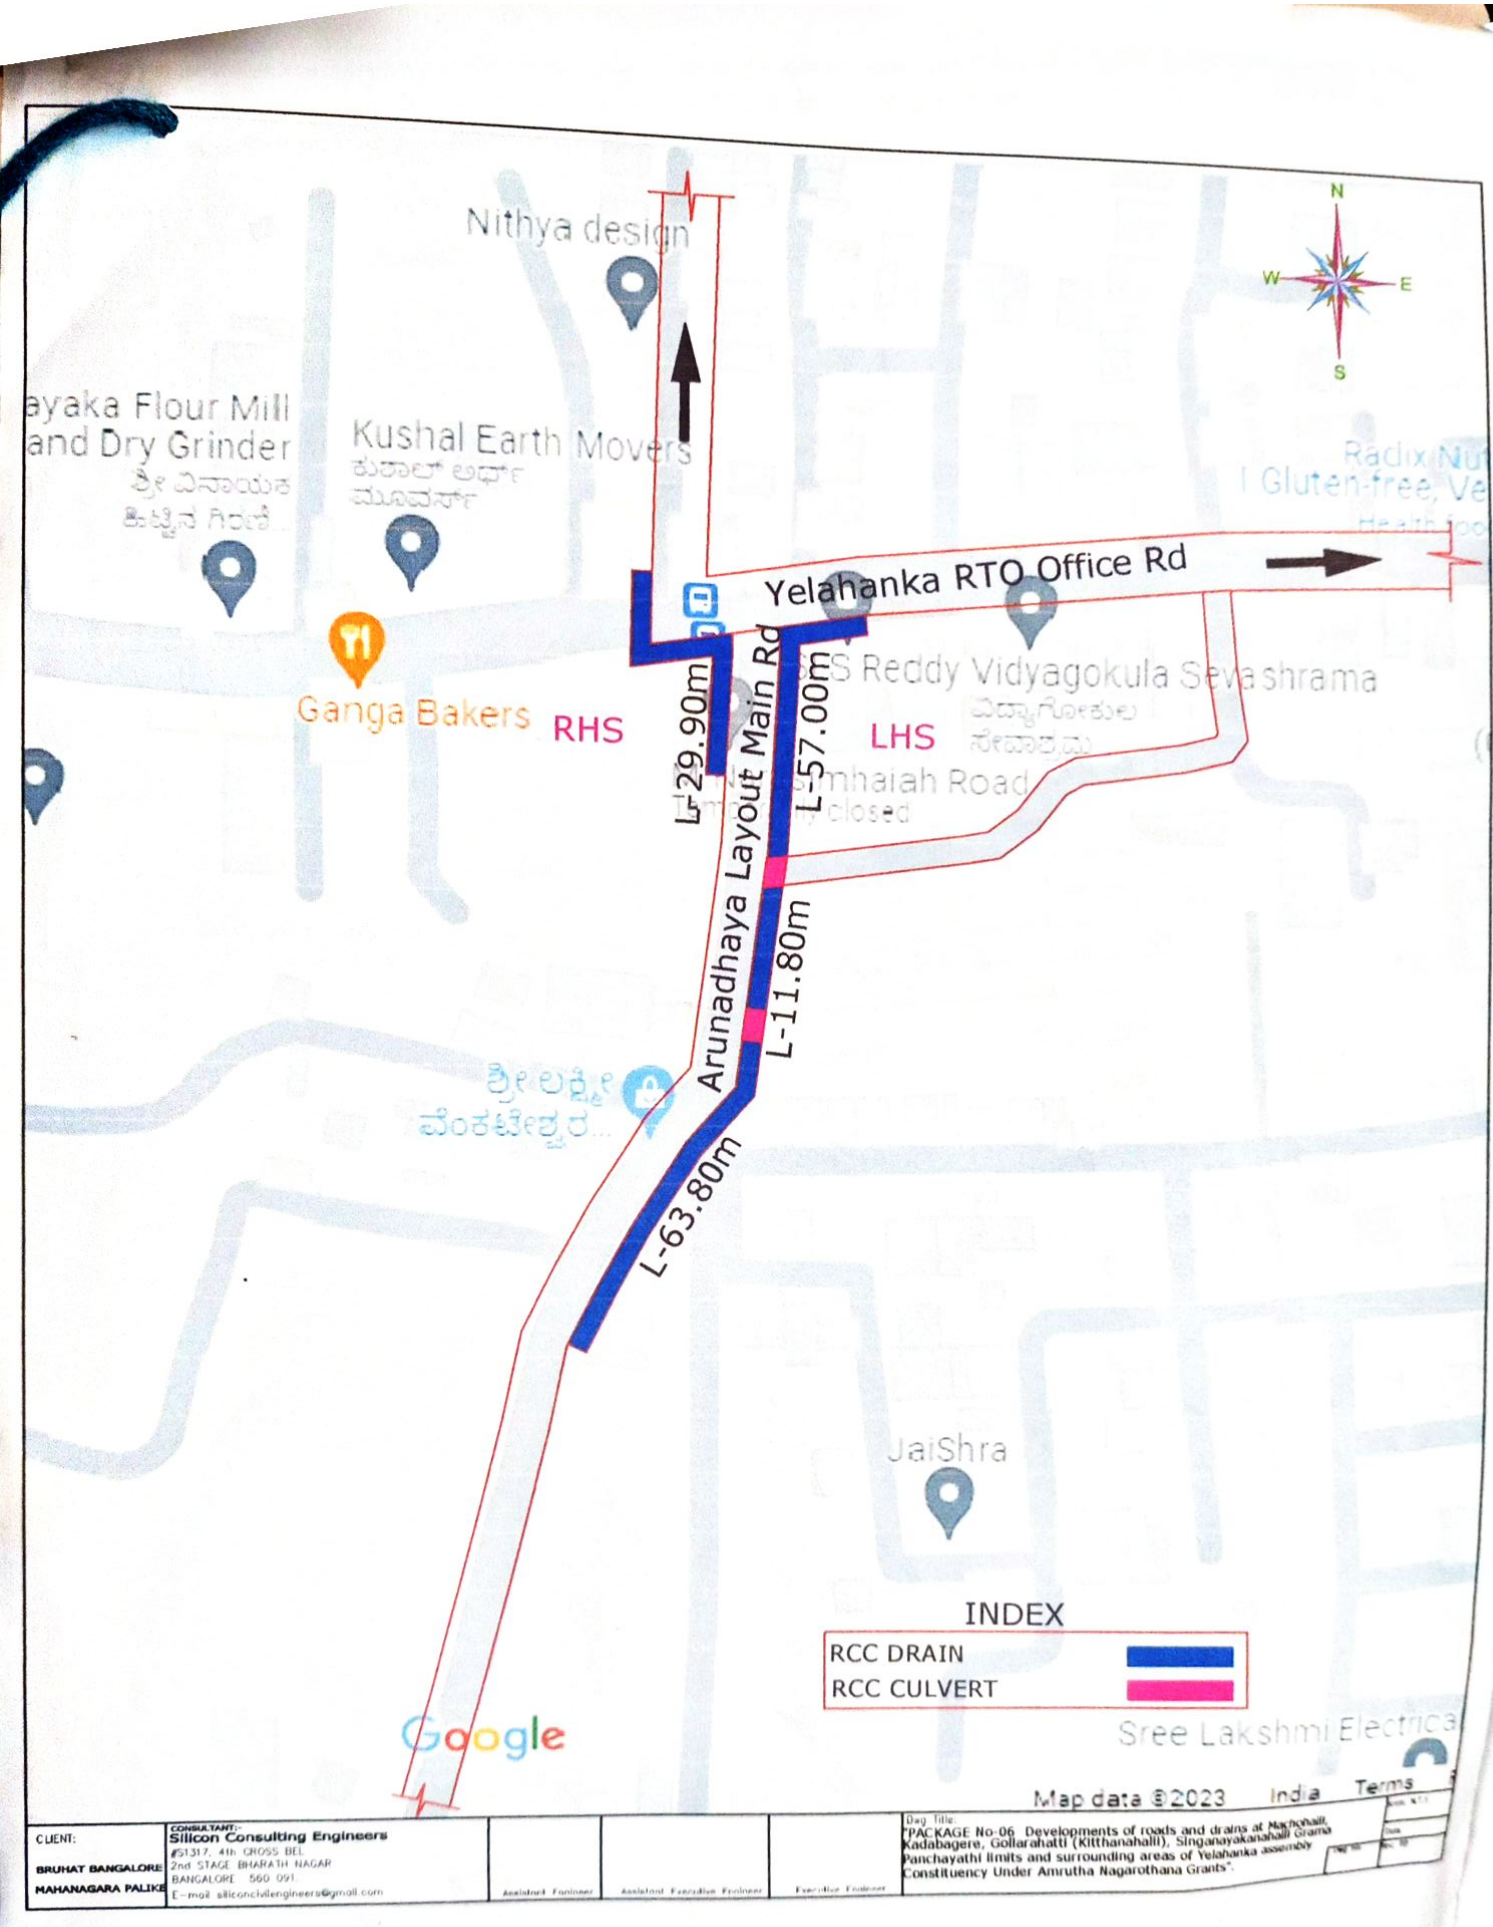

CLIENT:	CONSULTANT:-				Dwg Title:
BRUHAT BANGALORE MAHANAGARA PALIKE	Silicon Consulting Engineers #S1317, 4th CROSS BEL 2nd STAGE BHARATH NAGAR BANGALORE 560 091 E-mail: siliconcivilengineers@gmail.com	Assistant Engineer	Assistant Executive Engineer	Executive Engineer	"PACKAGE No-06 Developments of roads and drains at Machohalli, Kadabagere, Gollarahatti (Kitthanahalli), Singanayakanahalli Grama Panchayathi limits and surrounding areas of Yelahanka assembly Constituency Under Amrutha Nagarothana Grants".